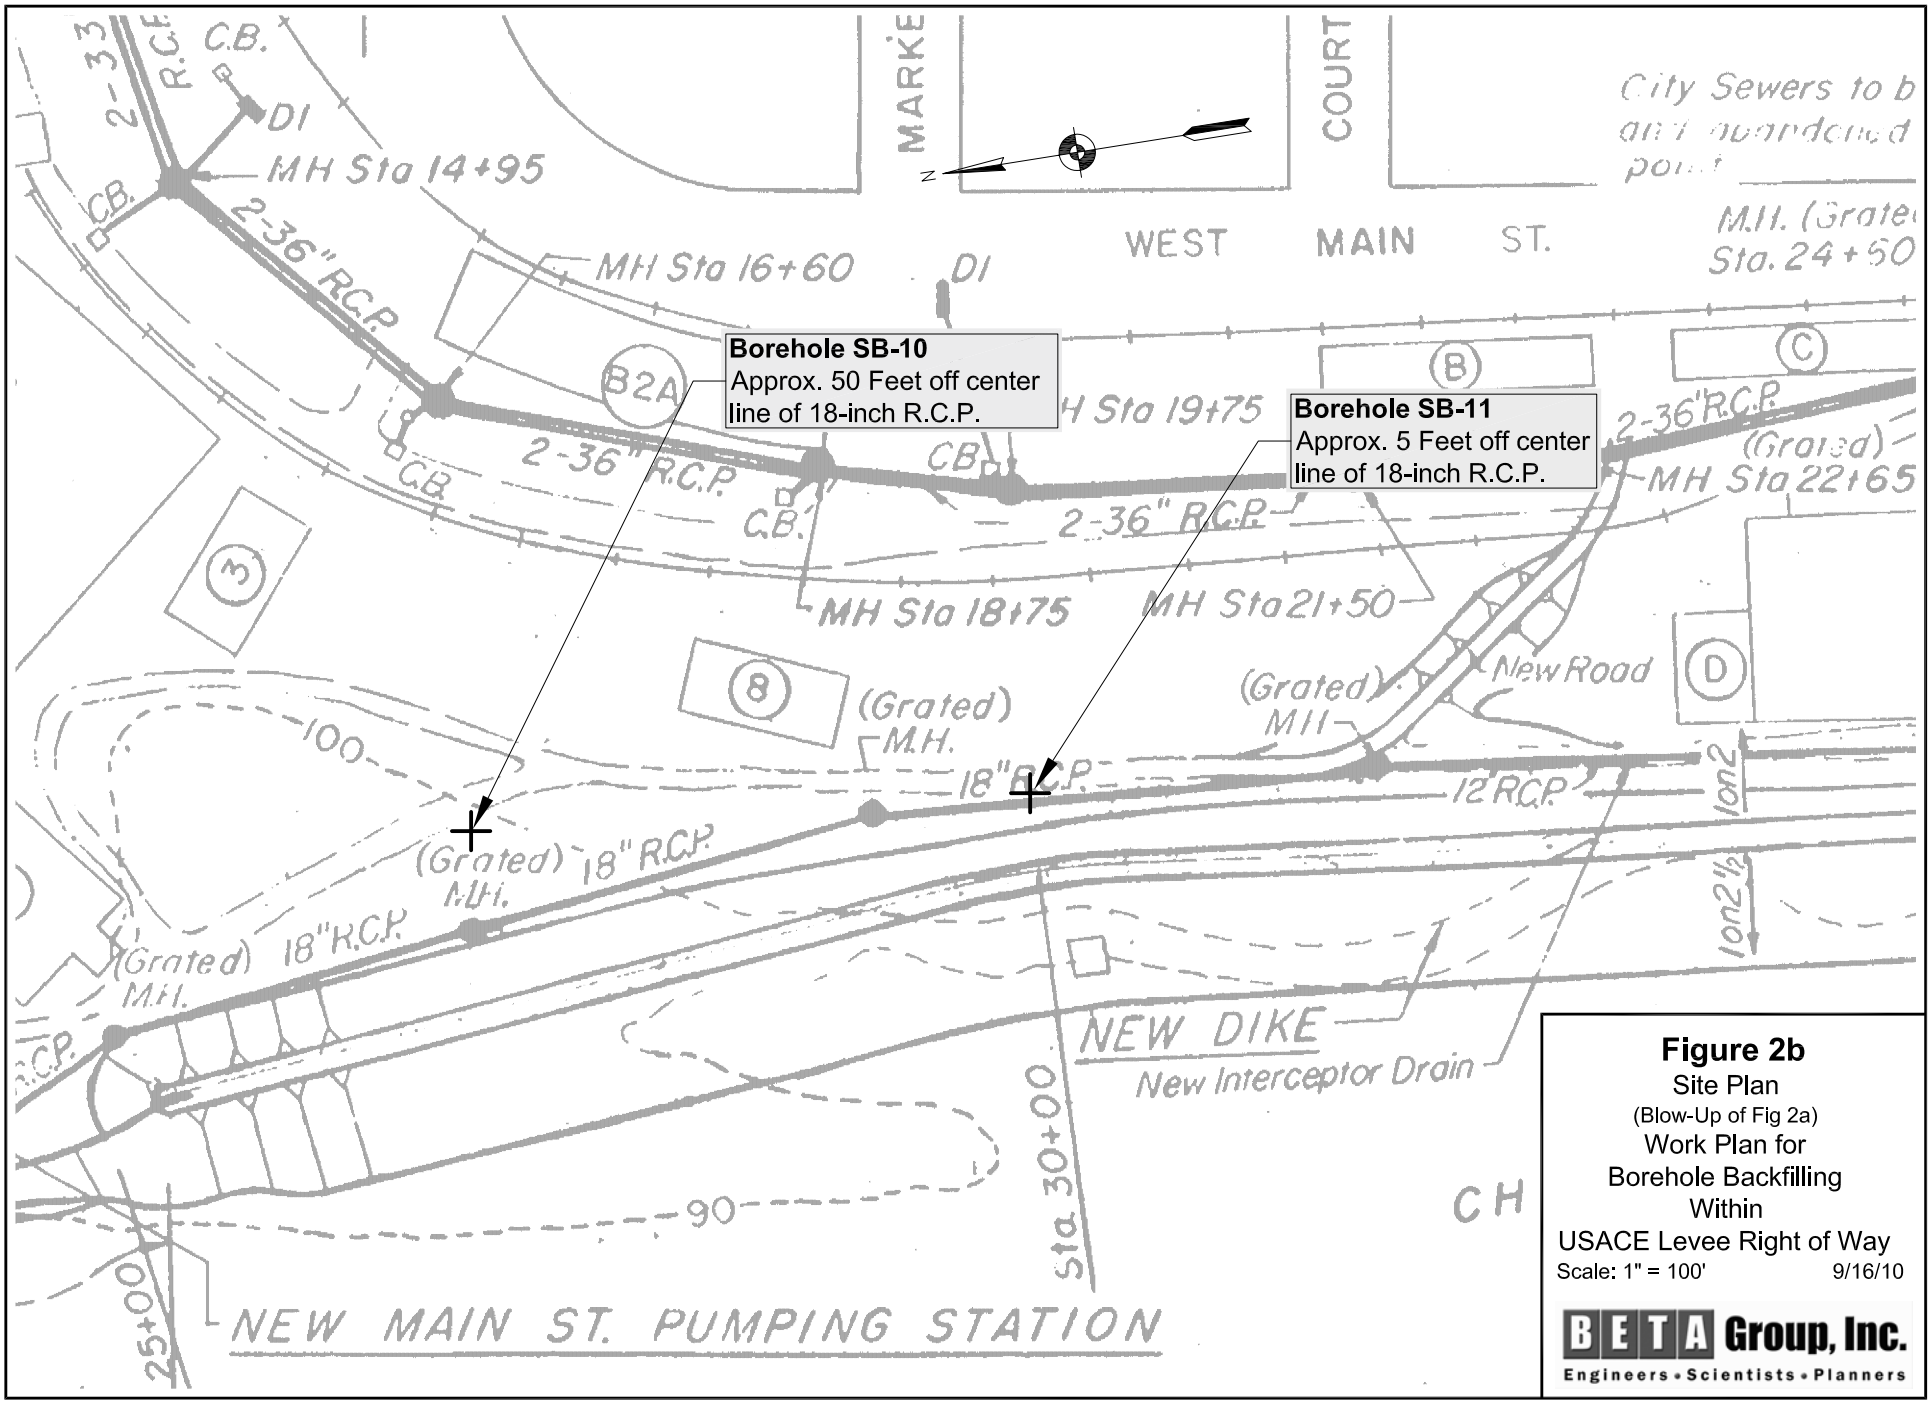

Figure 2b
Site Plan
(Blow-Up of Fig 2a)
Work Plan for
Borehole Backfilling
Within
USACE Levee Right of Way
Scale: 1" = 100' 9/16/10

BETA Group, Inc.
Engineers • Scientists • Planners