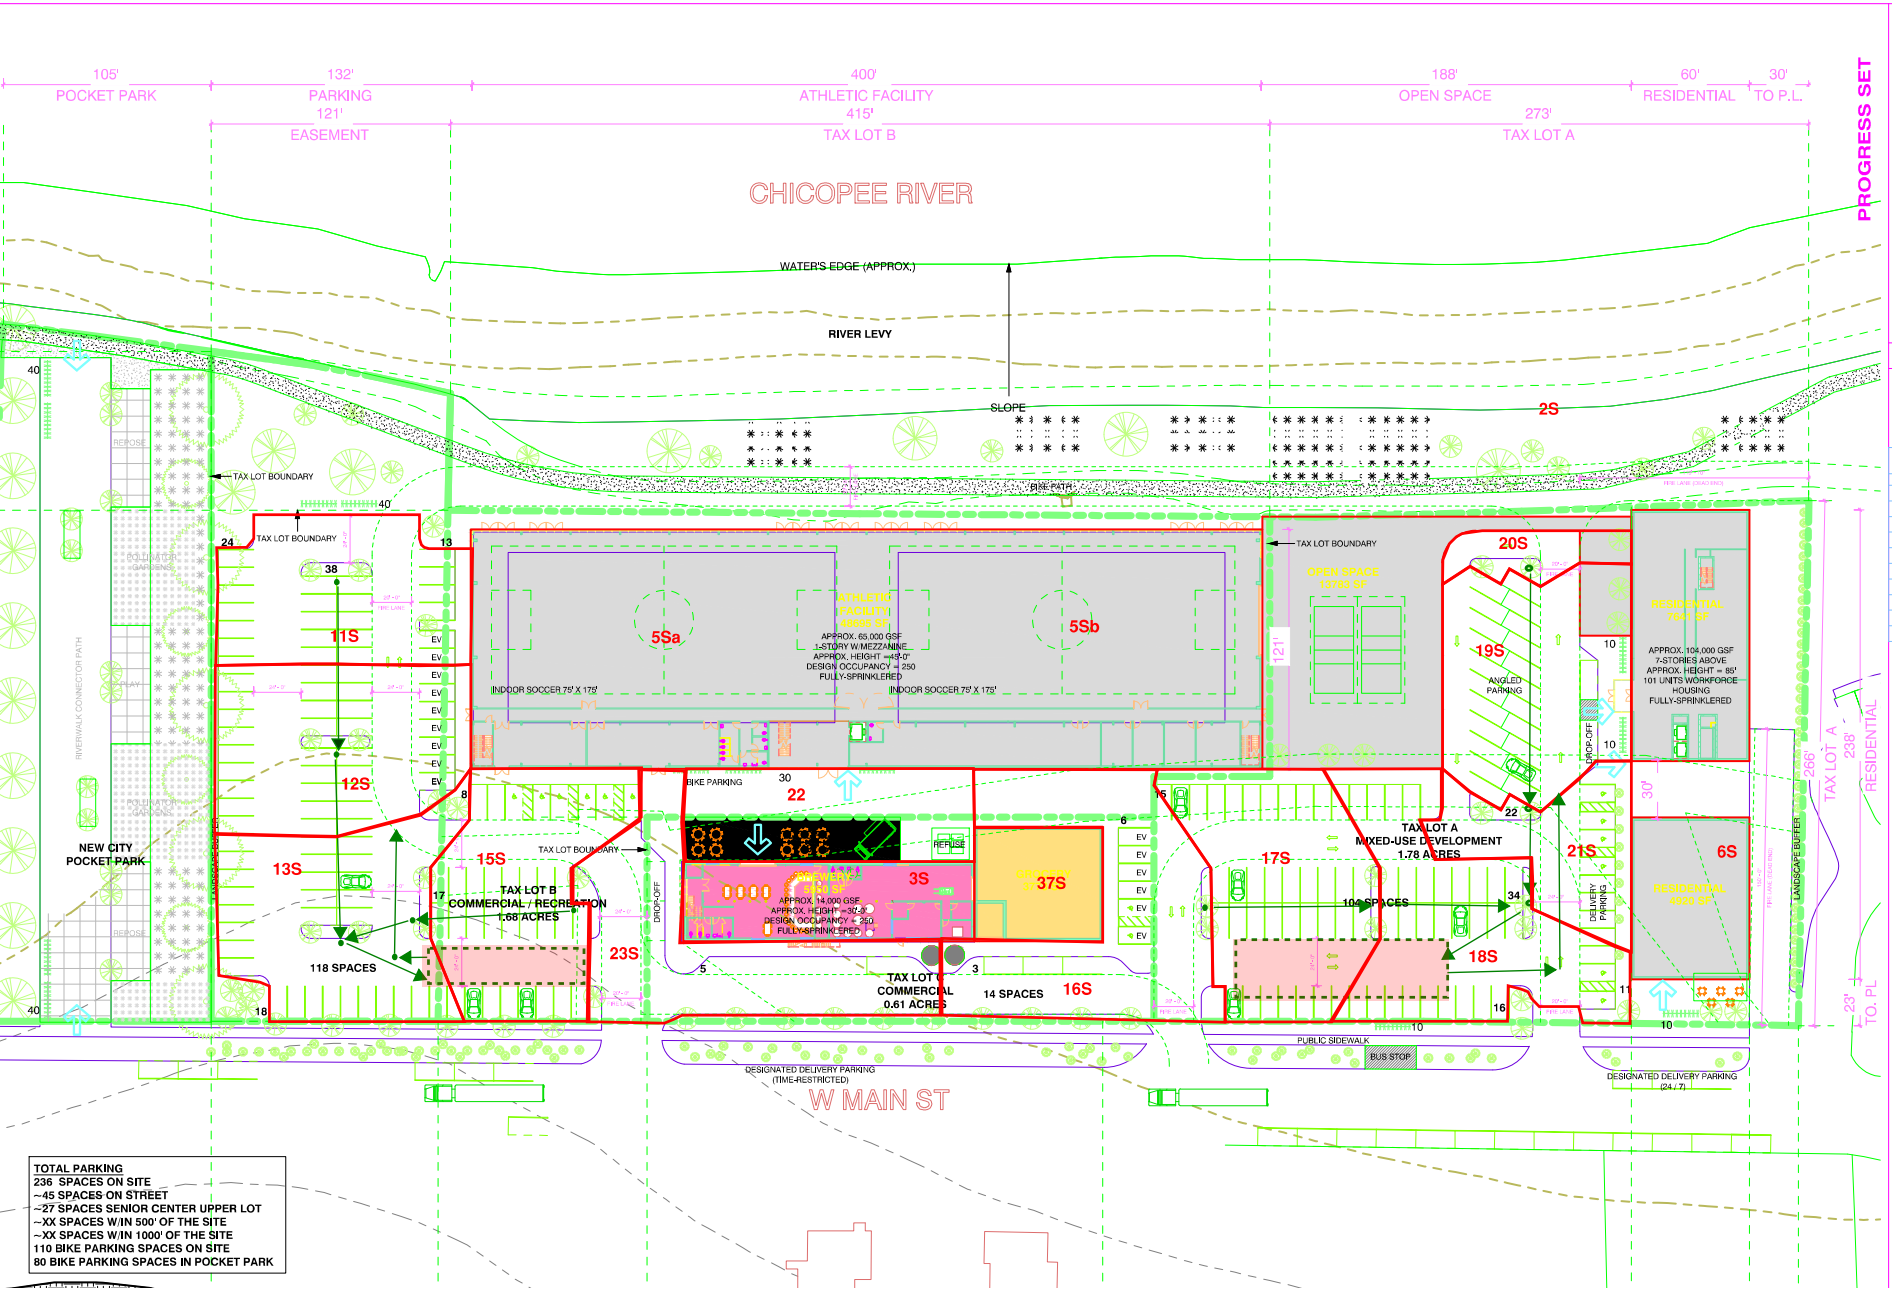

TOTAL PARKING
236 SPACES ON SITE
~45 SPACES ON STREET
~27 SPACES SENIOR CENTER UPPER LOT
~XX SPACES W/IN 500' OF THE SITE
~XX SPACES W/IN 1000' OF THE SITE
110 BIKE PARKING SPACES ON SITE
80 BIKE PARKING SPACES IN POCKET PARK

PROGRESS SET

PAUL A. CASTRUCCI ARCHITECT

179 RIVINGTON STREET
SUITE 1A
NEW YORK, NEW YORK
10002
TEL 212.254.7060
FAX 212.260.7199
email@castrucciarchitect.com

NOTES:

PROPERTY LINE
FIRE LANE
SEWER EASEMENT

NORTH:

Revision Schedule

#	Description	Date

DOB APPROVE STAMPS:

DOB JOB STICKERS:

PROJECT:

BASKIN REDEVELOPMENT

FOR:

Drawing Tile:

SITE PLAN

Date: 10.13.2021 | Scale: 1/32" = 1'-0"