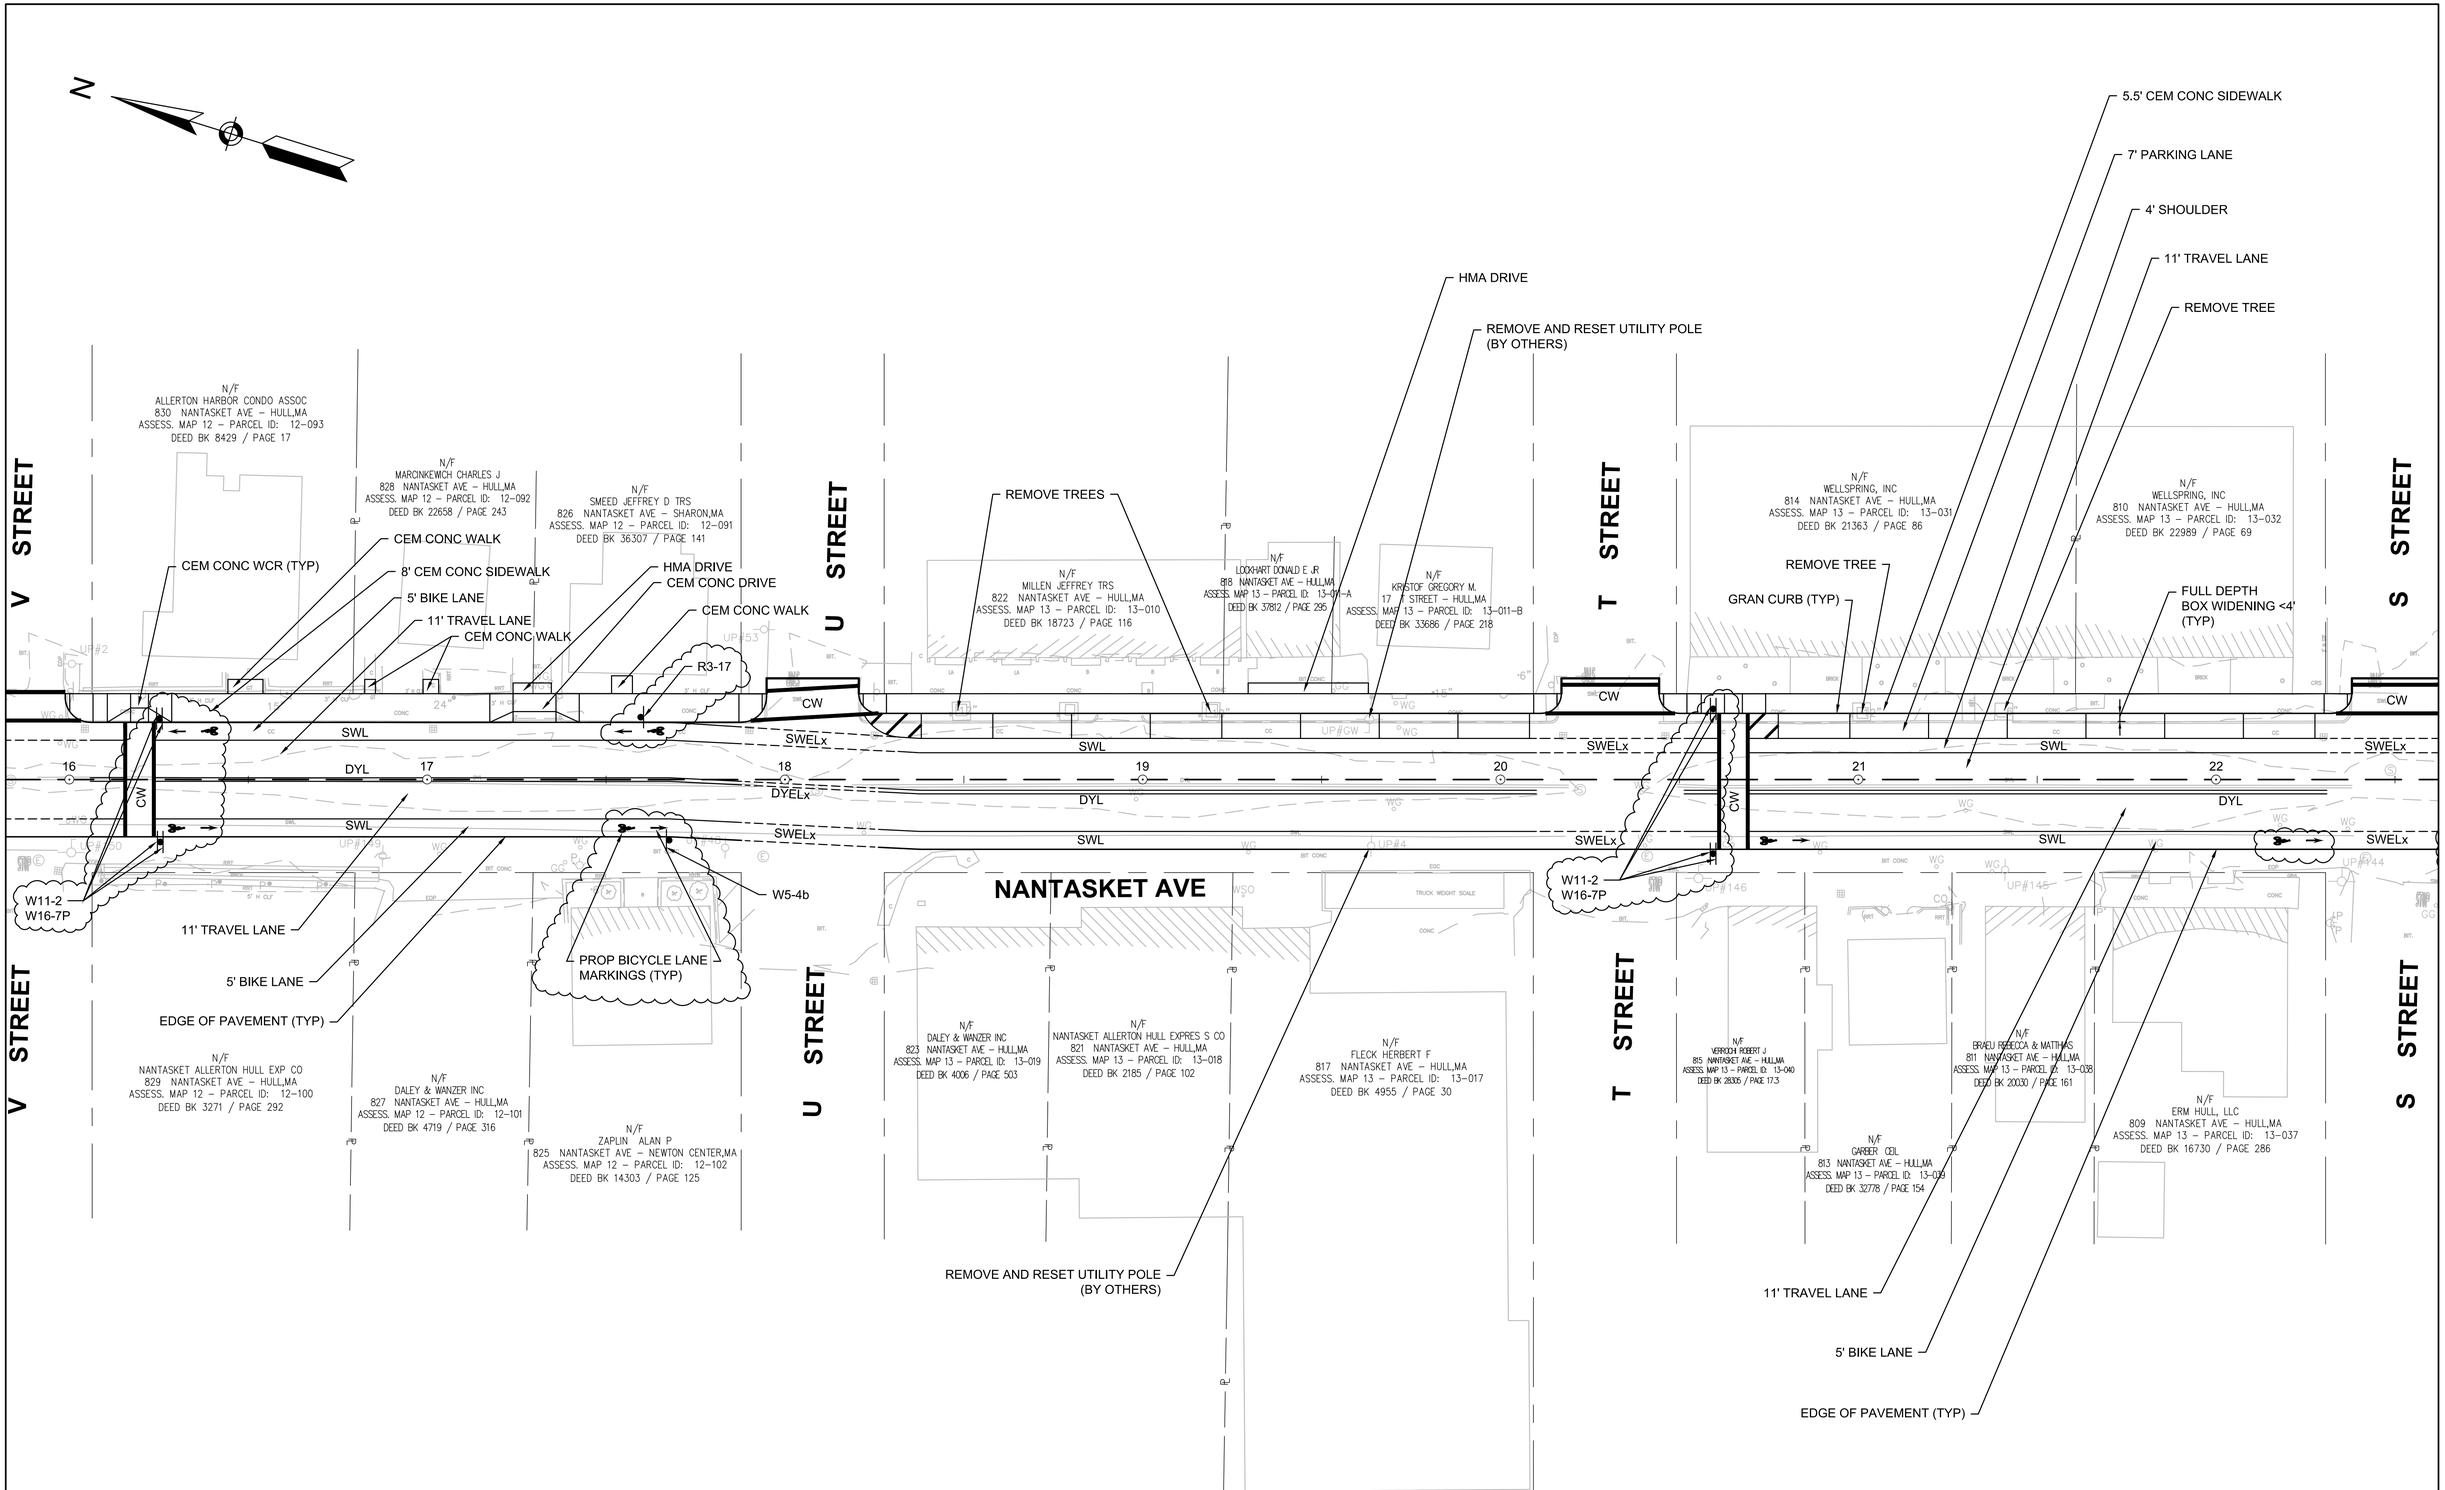

NUMBER	DATE	MADE BY	CHECKED BY	REVISIONS

DRAWN BY:

DESIGNED BY:

CHECKED BY:

REGISTERED PROFESSIONAL

For Review Only

PREPARED BY

BETA
www.BETA-Inc.com

SUBCONSULTANT

SCALE

20 0 20 40
SCALE IN FEET: 1"=20'

UNLESS OTHERWISE NOTED OR CHANGED BY REPRODUCTION

TITLE

NANTASKET AVE ROADWAY IMPROVEMENTS
TOWN OF HULL, MA

BETA JOB NO. 5273

ISSUE DATE 6/20/2019 3:24 PM

SHEET NO. **2 OF 6**

10/25/2019 4:25 PM O:\5200S\5273 - HULL - ROADWAY MAINTENANCE\DRAWING FILES\PLAN SET\PLAN-2018-REV 3 - SIGNS.DWG (MADOT-D.STB)