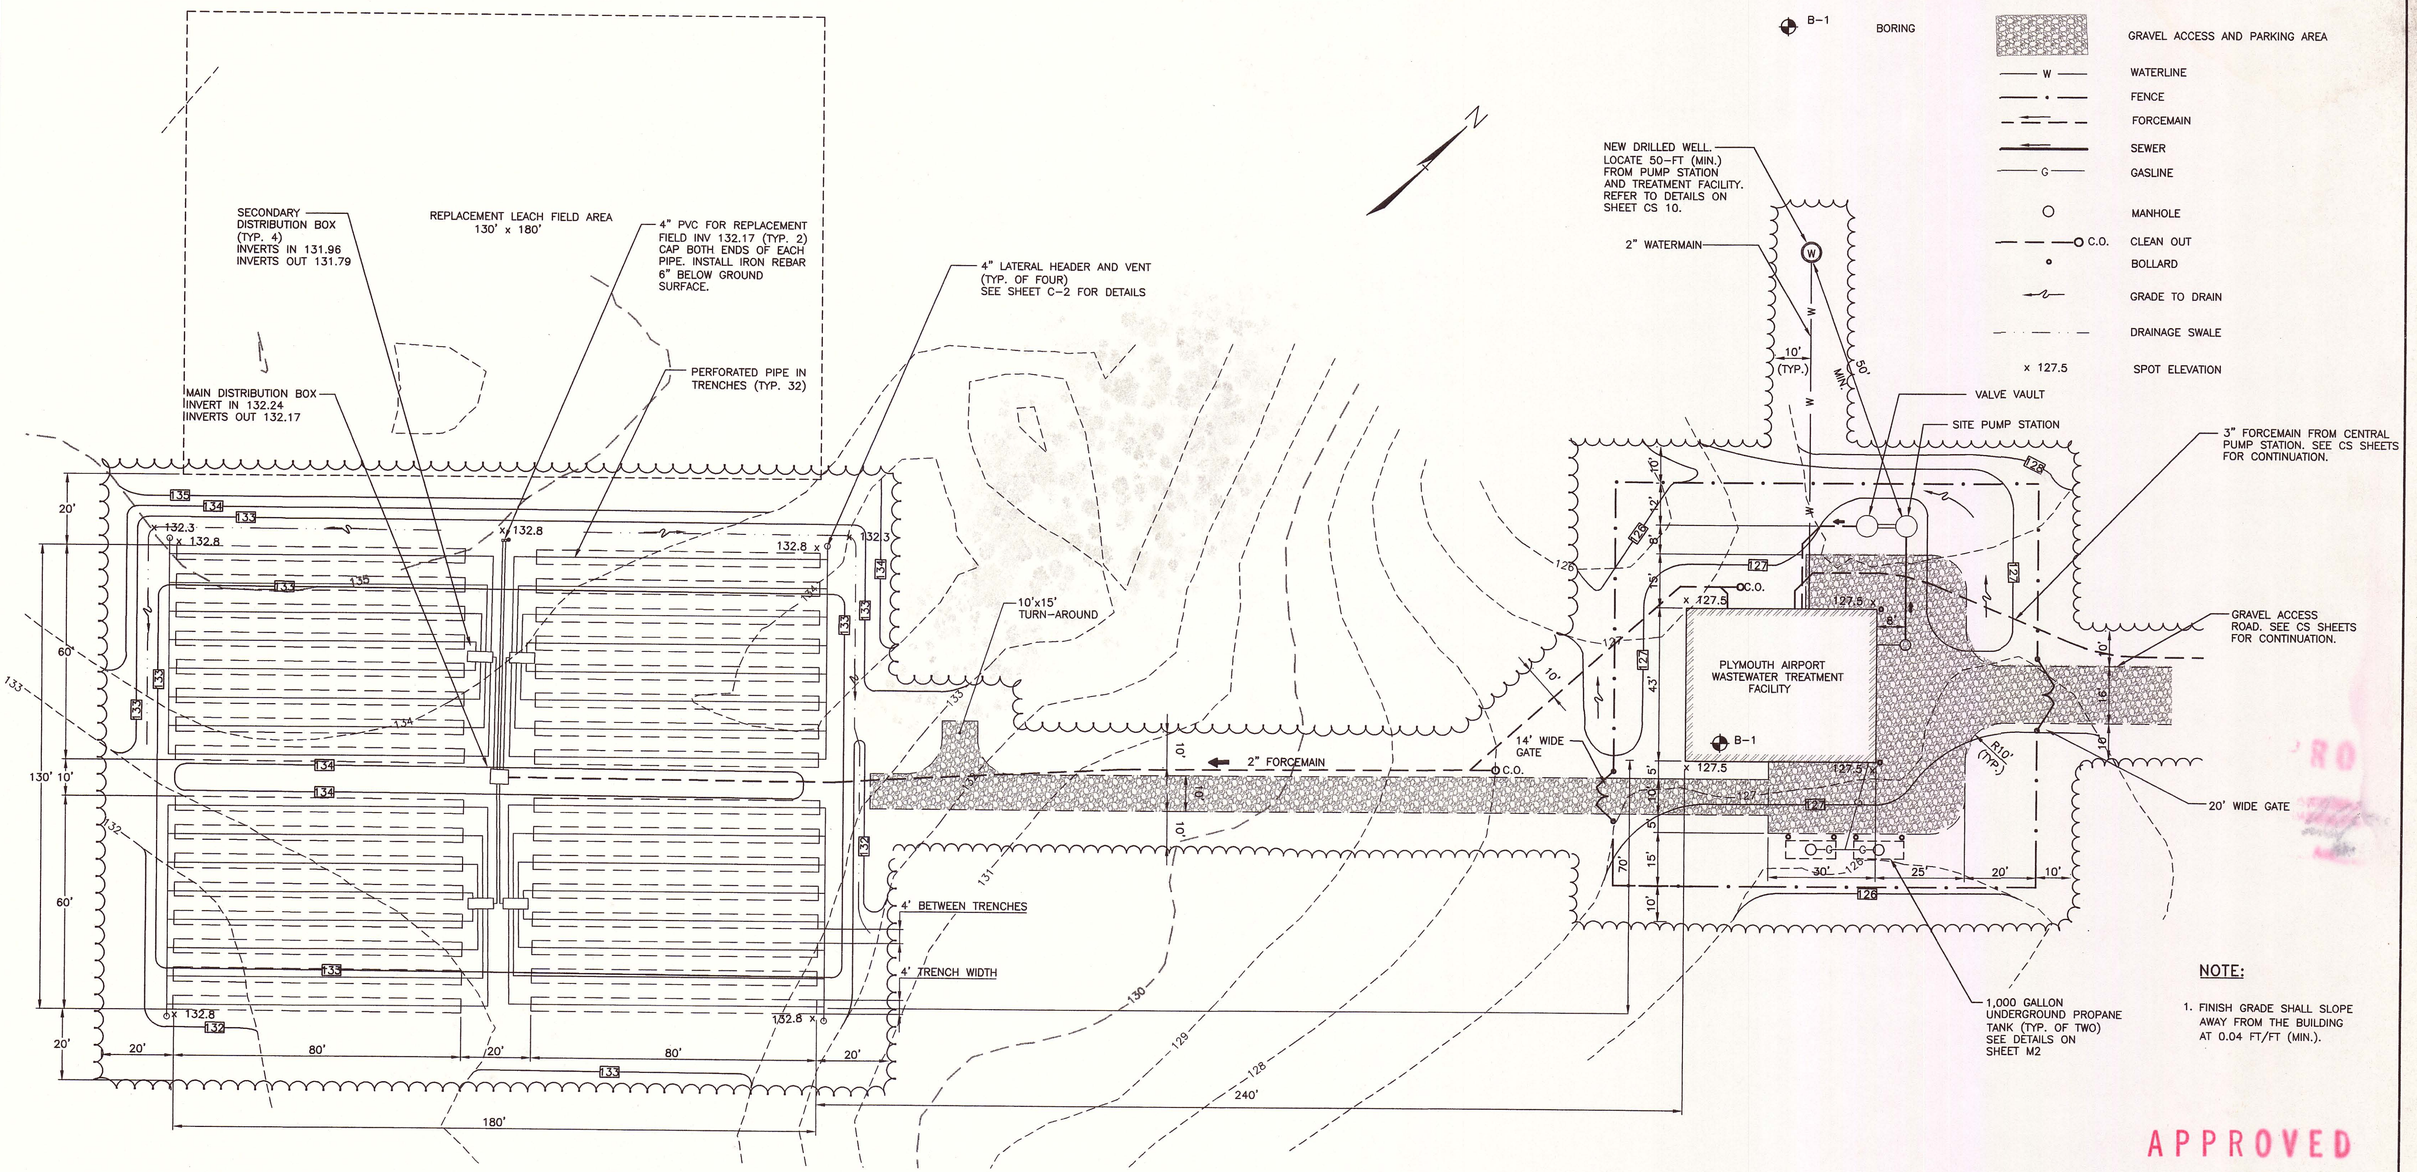

SITE PLAN

SCALE: 1" = 20'-0"

NOTE:

1. REFER TO SHEET C2 AND SPECIFICATION SECTION 02755 FOR ADDITIONAL DISPOSAL FIELD DETAILS.

NOTE:

1. FINISH GRADE SHALL SLOPE AWAY FROM THE BUILDING AT 0.04 FT/FT (MIN.).

20 0 10 20 40 80
SCALE IN FEET

APPROVED
MASSACHUSETTS DEPARTMENT OF ENVIRONMENTAL PROTECTION
date AUG 22 2001

NO.	DATE	REVISIONS	BY	CK'D

DuBois & King inc.
engineering planning management development

PLYMOUTH MUNICIPAL AIRPORT
WASTE WATER TREATMENT PLANT AND COLLECTION SYSTEM

WWTF SITE LAYOUT, GRADING AND UTILITIES PLAN

DRAWN BY MVW	DATE AUGUST 2001
CHECKED BY	PROJ. NO. N13816F5
PROJ. ENG. CKG	DRAW. NO.
SHEET C1	

I:\N13816\dwg\N13816FSC01.dwg Fri Aug 10 16:24:46 2001