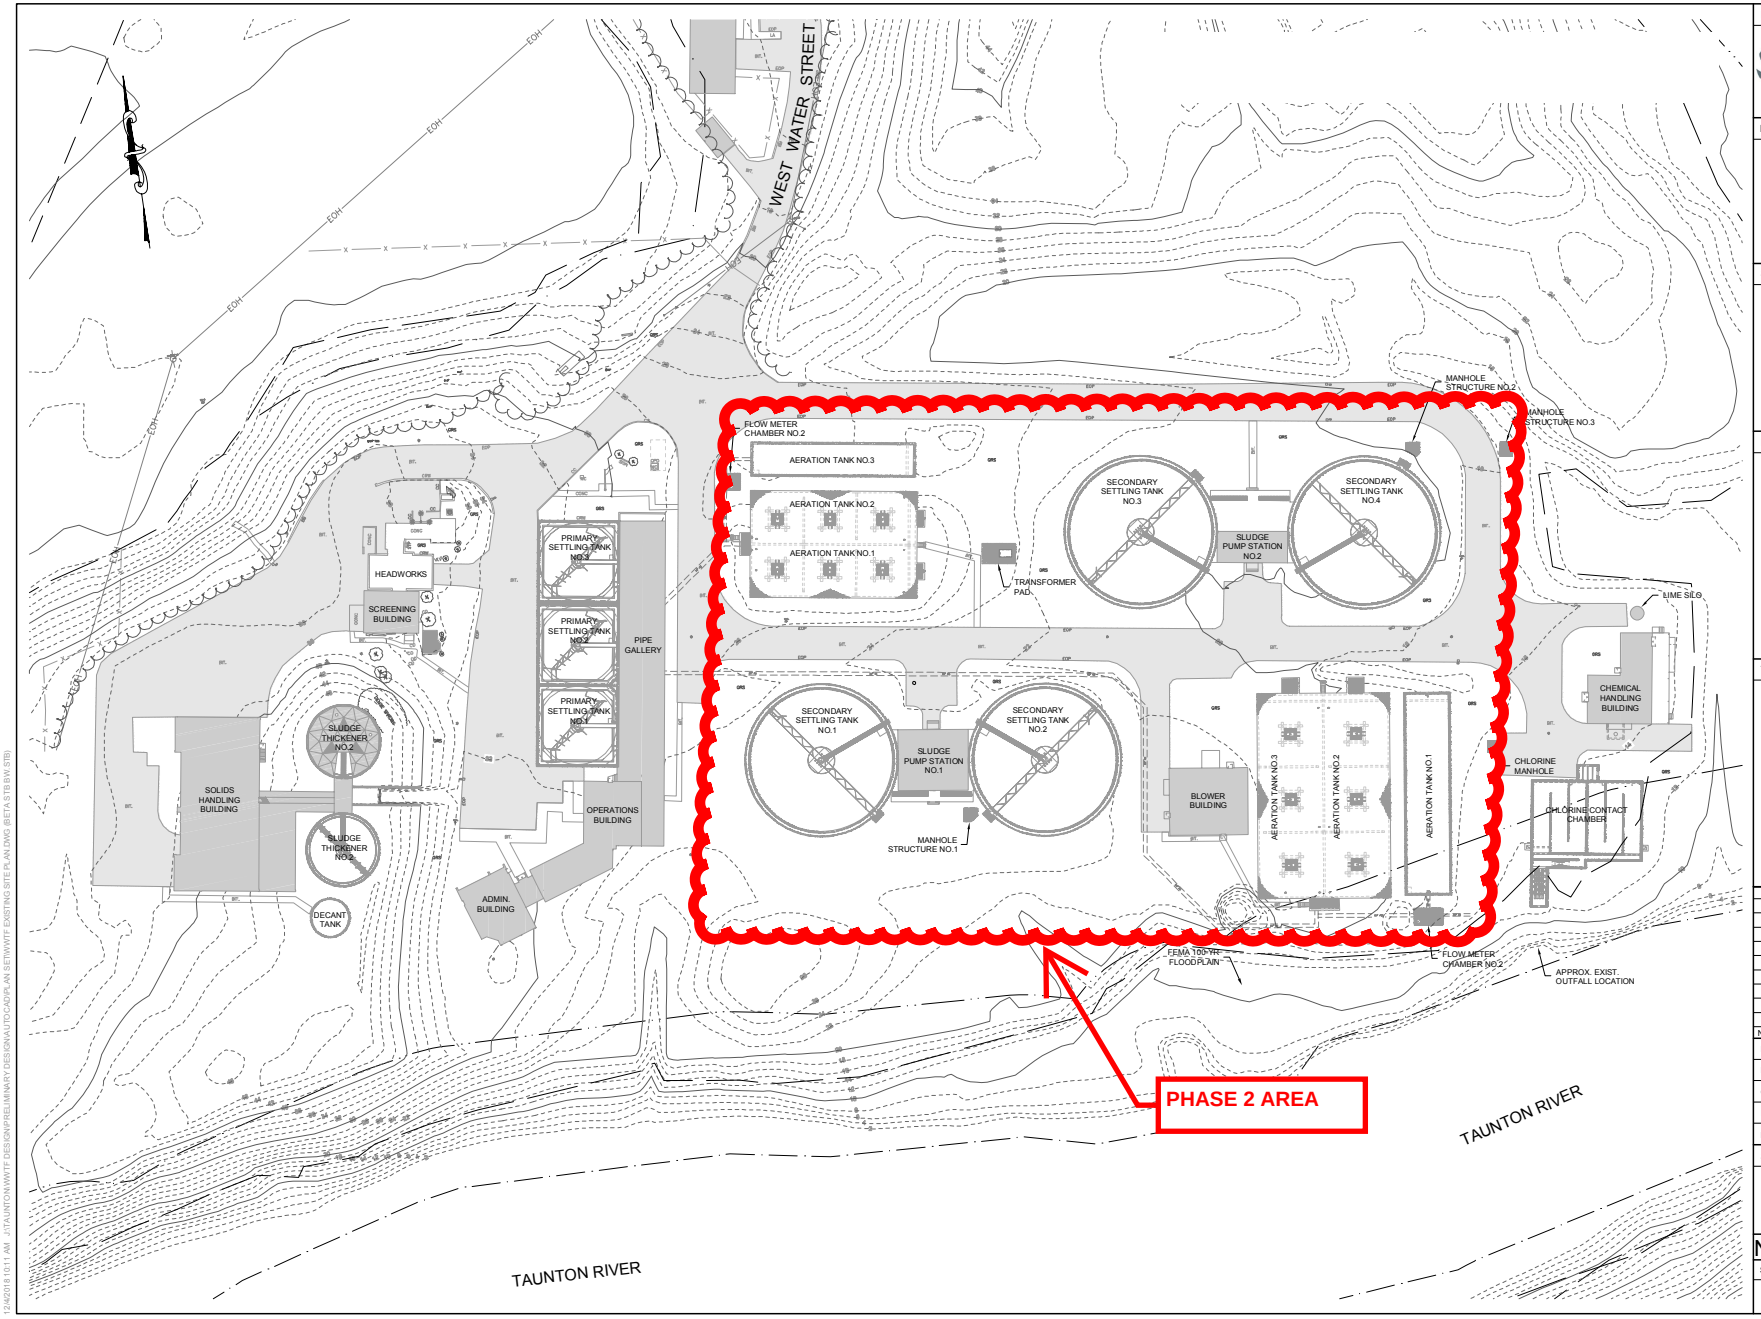

PREPARED BY

BETA
www.BETA-Inc.com

REGISTERED PROFESSIONAL

SUBCONSULTANT

PROJECT

Taunton Wastewater Treatment Facility Existing Site Plan

Taunton, MA

TITLE

WWTF Existing Site Plan

NO.	REVISIONS	DATE

DRAWN BY:	BM
DESIGNED BY:	JD
CHECKED BY:	--
ISSUE DATE:	10/11/2018
BETA JOB NO.:	5582

SCALE

40 0 40 80
SCALE IN FEET: 1"=40'

UNLESS OTHERWISE NOTED OR CHANGED BY REPRODUCTION

Not for Construction

SHEET NO.

12/04/2018 10:11 AM J:\TAUNTON\WWTF DESIGN\PRELIMINARY DESIGN\AUTOCAD\PLAN SET\WWTF EXISTING SITE PLAN.DWG (BETA STB BW.STB)