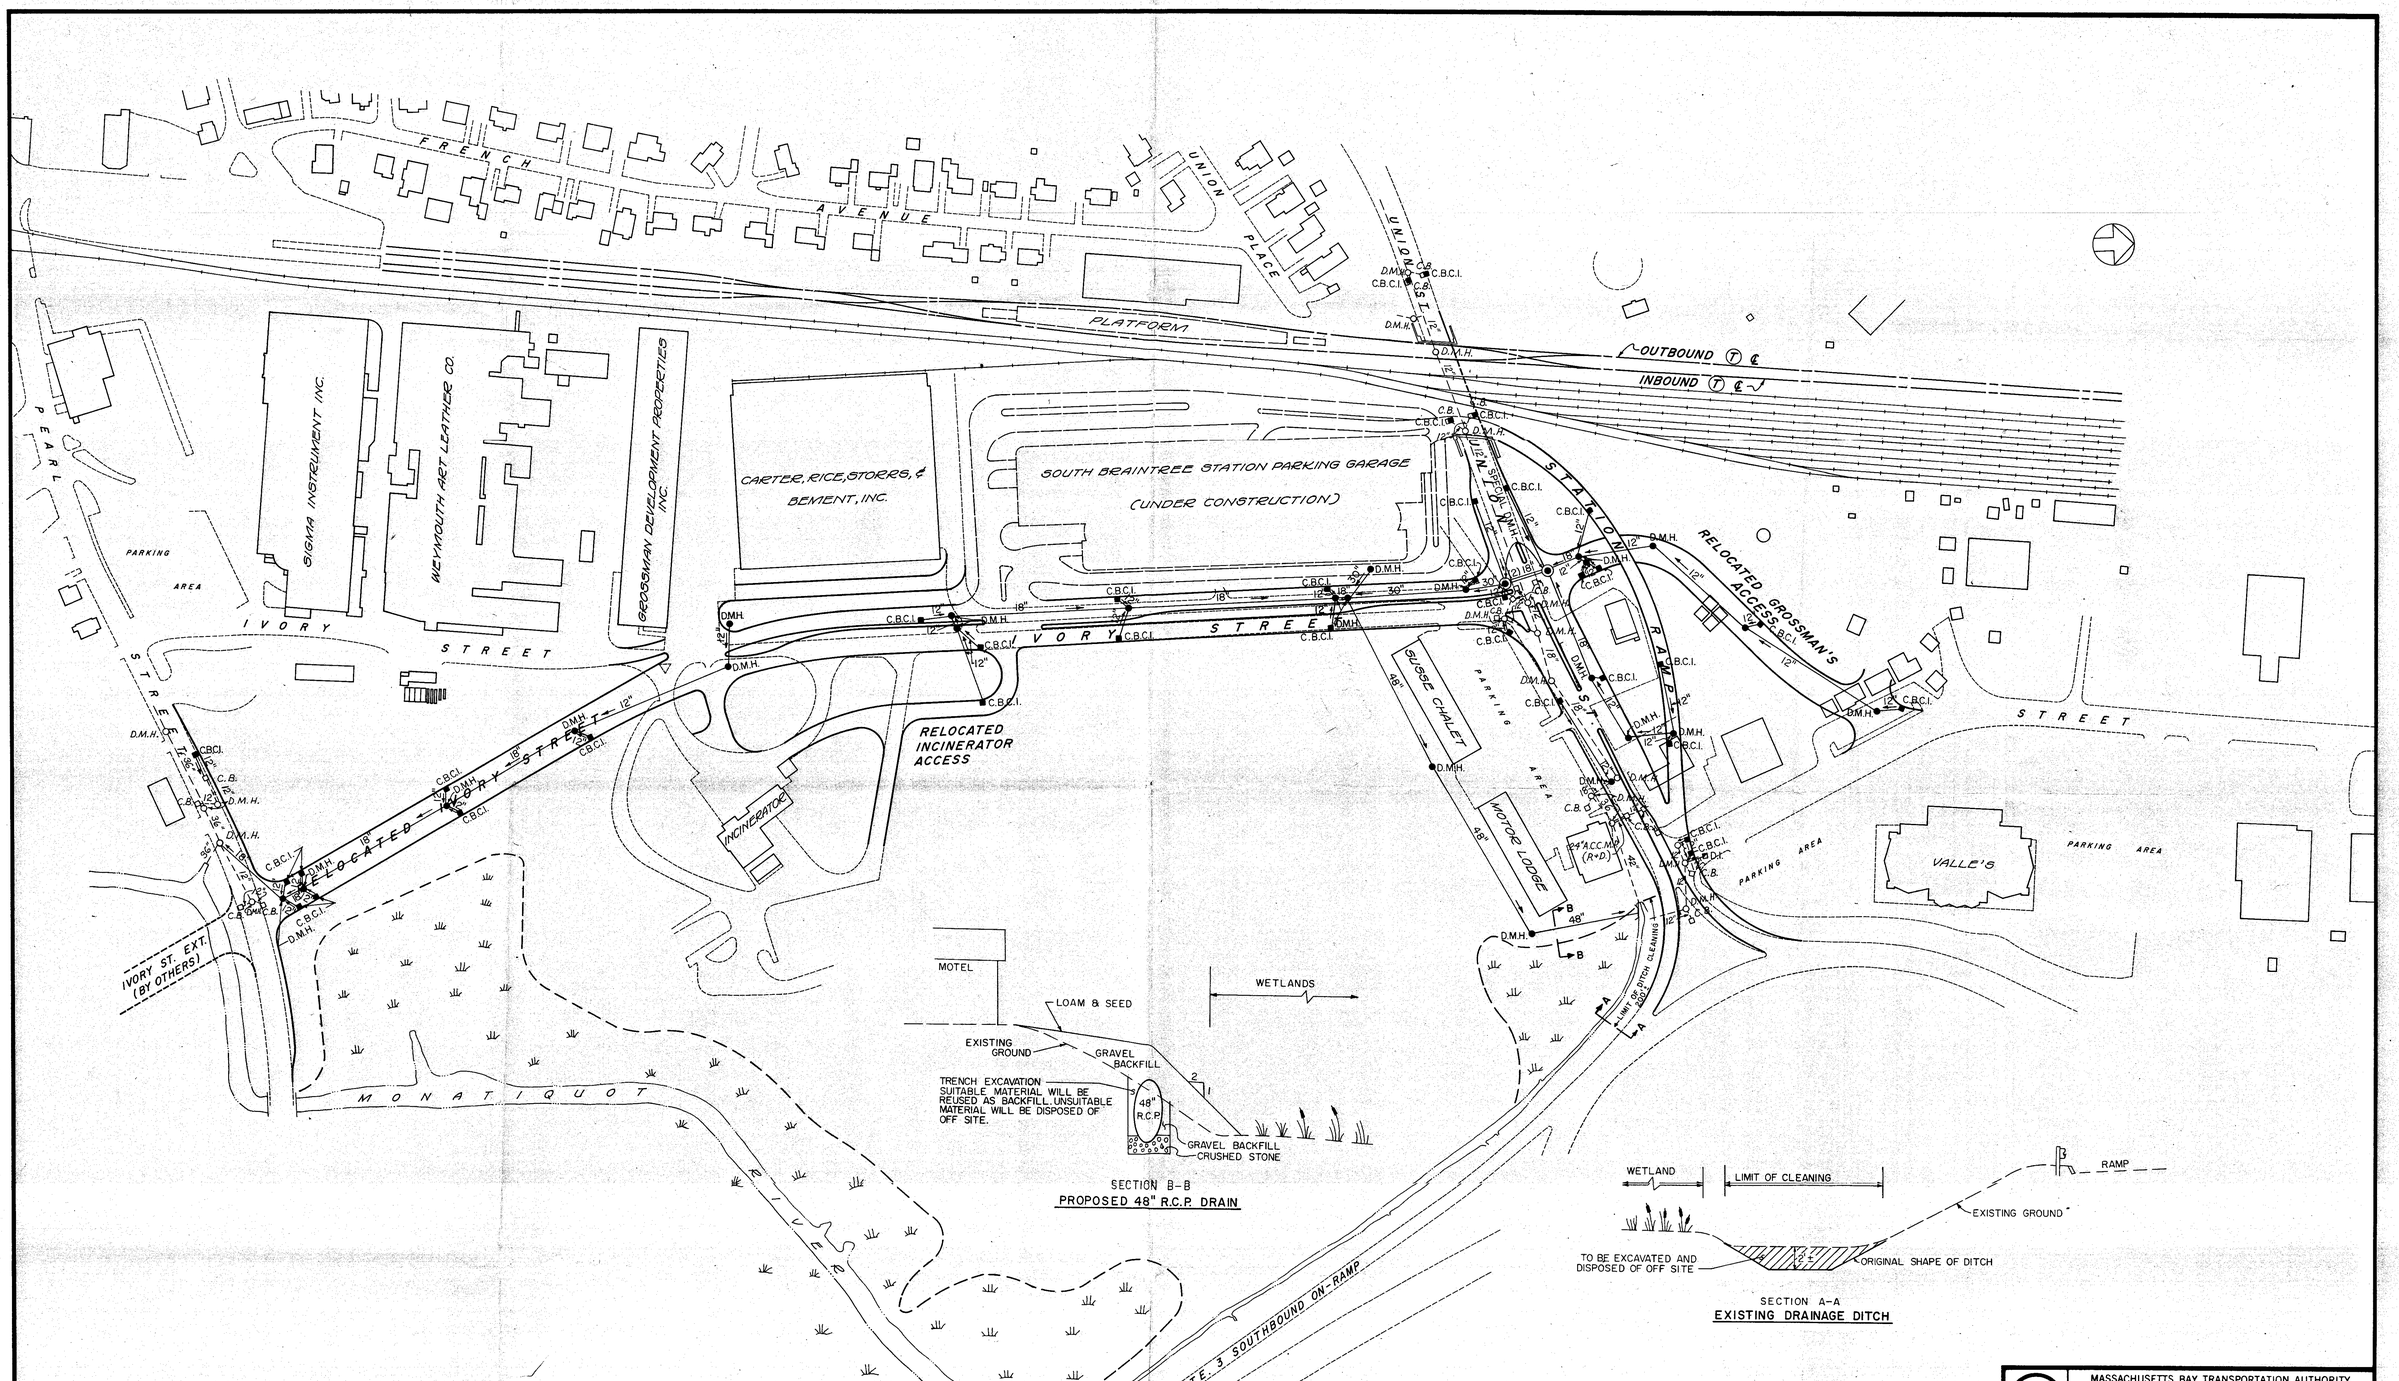

MASSACHUSETTS BAY TRANSPORTATION AUTHORITY

SOUTH BRAINTREE EXTENSION
CONTRACT NO. 068-10

EXISTING & PROPOSED DRAINAGE
UNION & IVORY STREETS

REFERENCE DRAWINGS	
SHEET NO.	DESCRIPTION

ISSUE	DATE	DESCRIPTION	BY	CHKD	APP

PARSONS, BRINCKERHOFF, QUADE & DOUGLAS, INCORPORATED
ARCHITECTS–ENGINEERS–PLANNERS
177 MILK ST., BOSTON, MASS. 02109

MASS. BAY TRANSPORTATION AUTHORITY APPROVED BY

PROJECT MANAGER

SCALE 1" = 100'	DRAWN BY:	DESIGN BY:	CHECK BY:	PLAN NO.	ISSUE
DATE: OCT. 25, 1977	RJL	JAV		SHEET	