4910

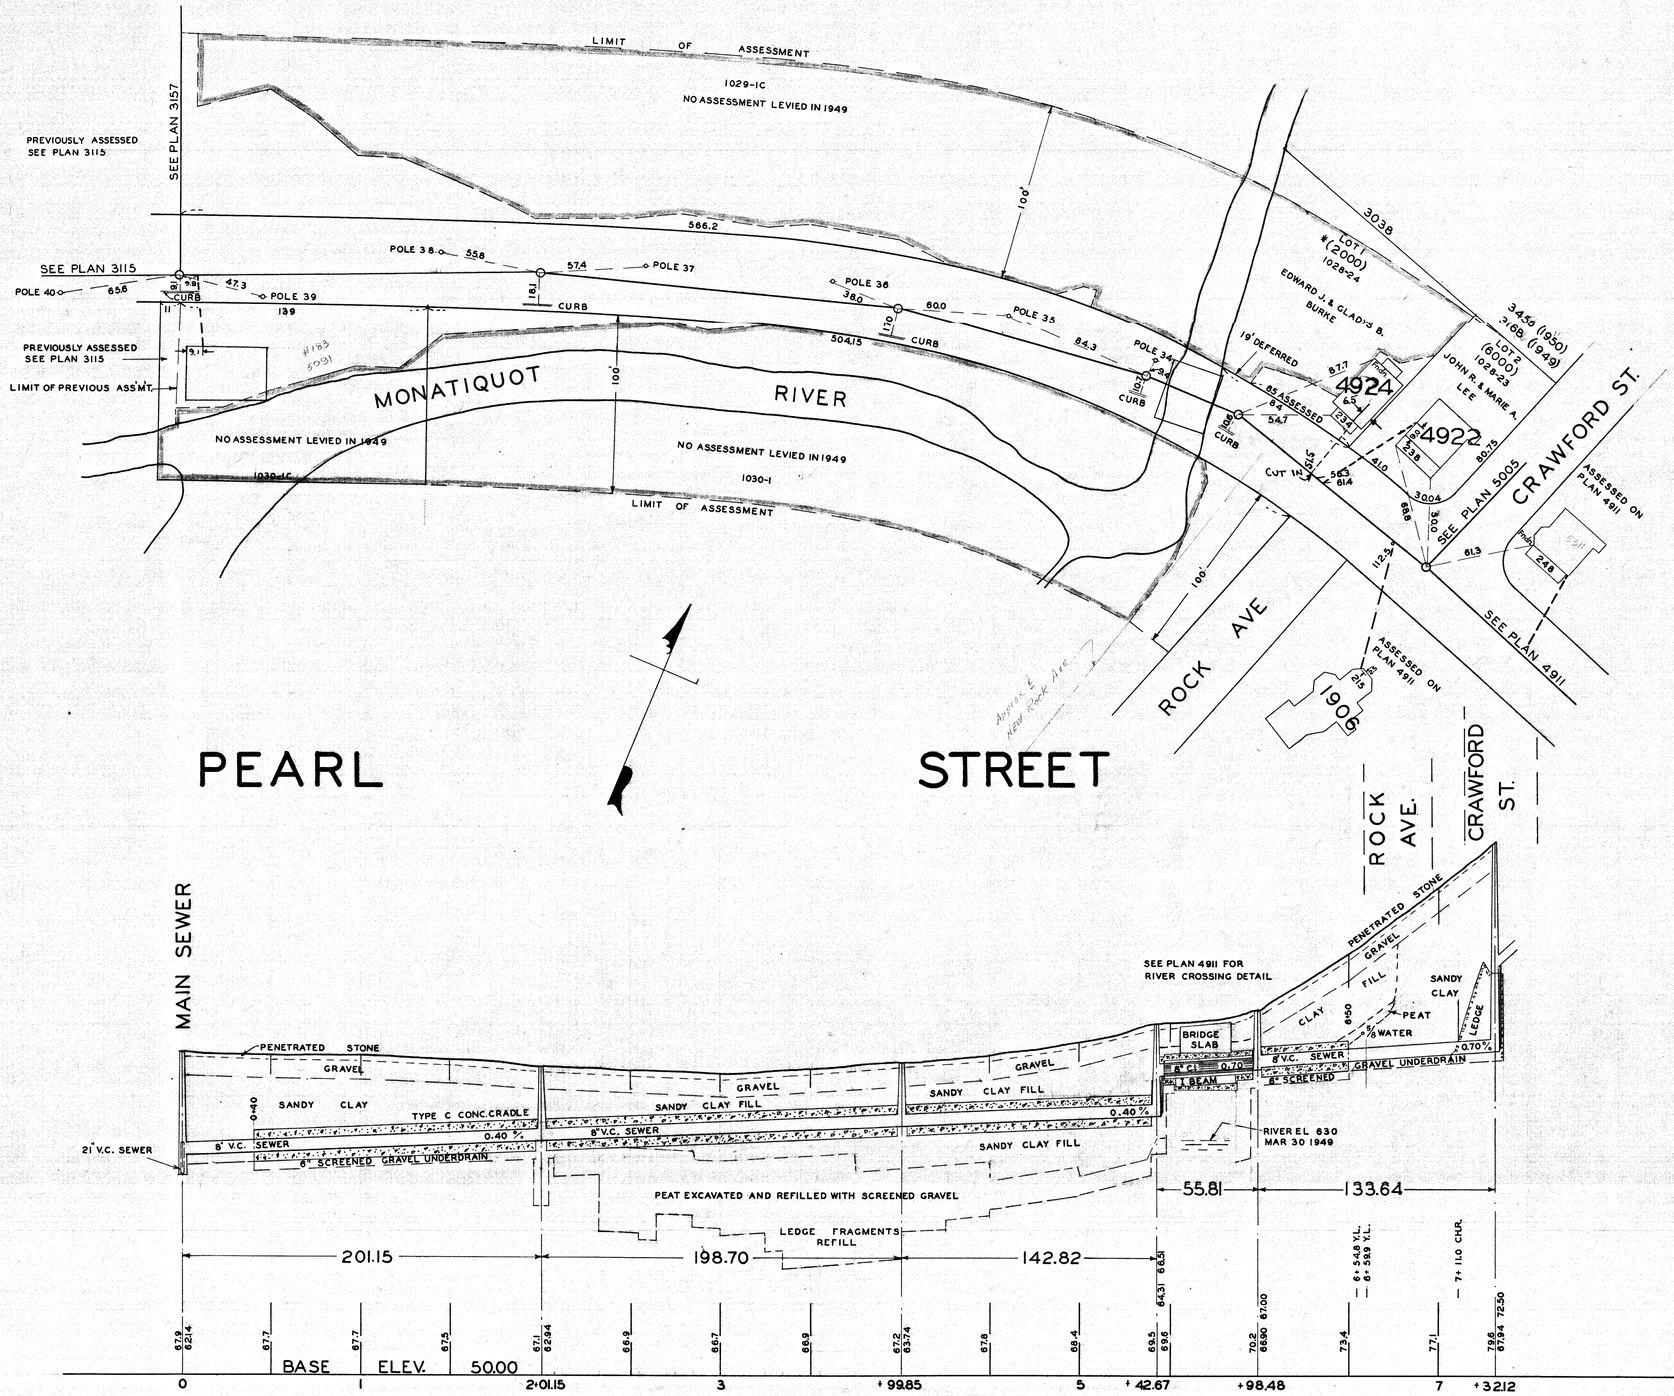

REFERENCE
ASSESSORS BLOCK PLANS
ENG. DEPT. PLANS
SEWER DEPT. N.B. 25,33,34,43,44,45

SEWER COMMISSION
CHAIRMAN

TOWN OF BRAINTREE MASS.

SEWER ASSESSMENT PLAN

HOR. SCALE 1"= 40' VERT. SCALE 1"= 4'

DECEMBER 1949

George F. Broussoan
SUPERINTENDENT

DRAWN BY H.A.H.
TRACED BY H.A.H.
CHECKED BY R.A.H.

NOTE. LINE RELAYED FROM M.H 0+00 TO ROCK AVE SIPHON PUT IN 1963
SEE PLAN 6323

6323

PEARL ST.
MAIN SEWER TO CRAWFORD ST.

4910