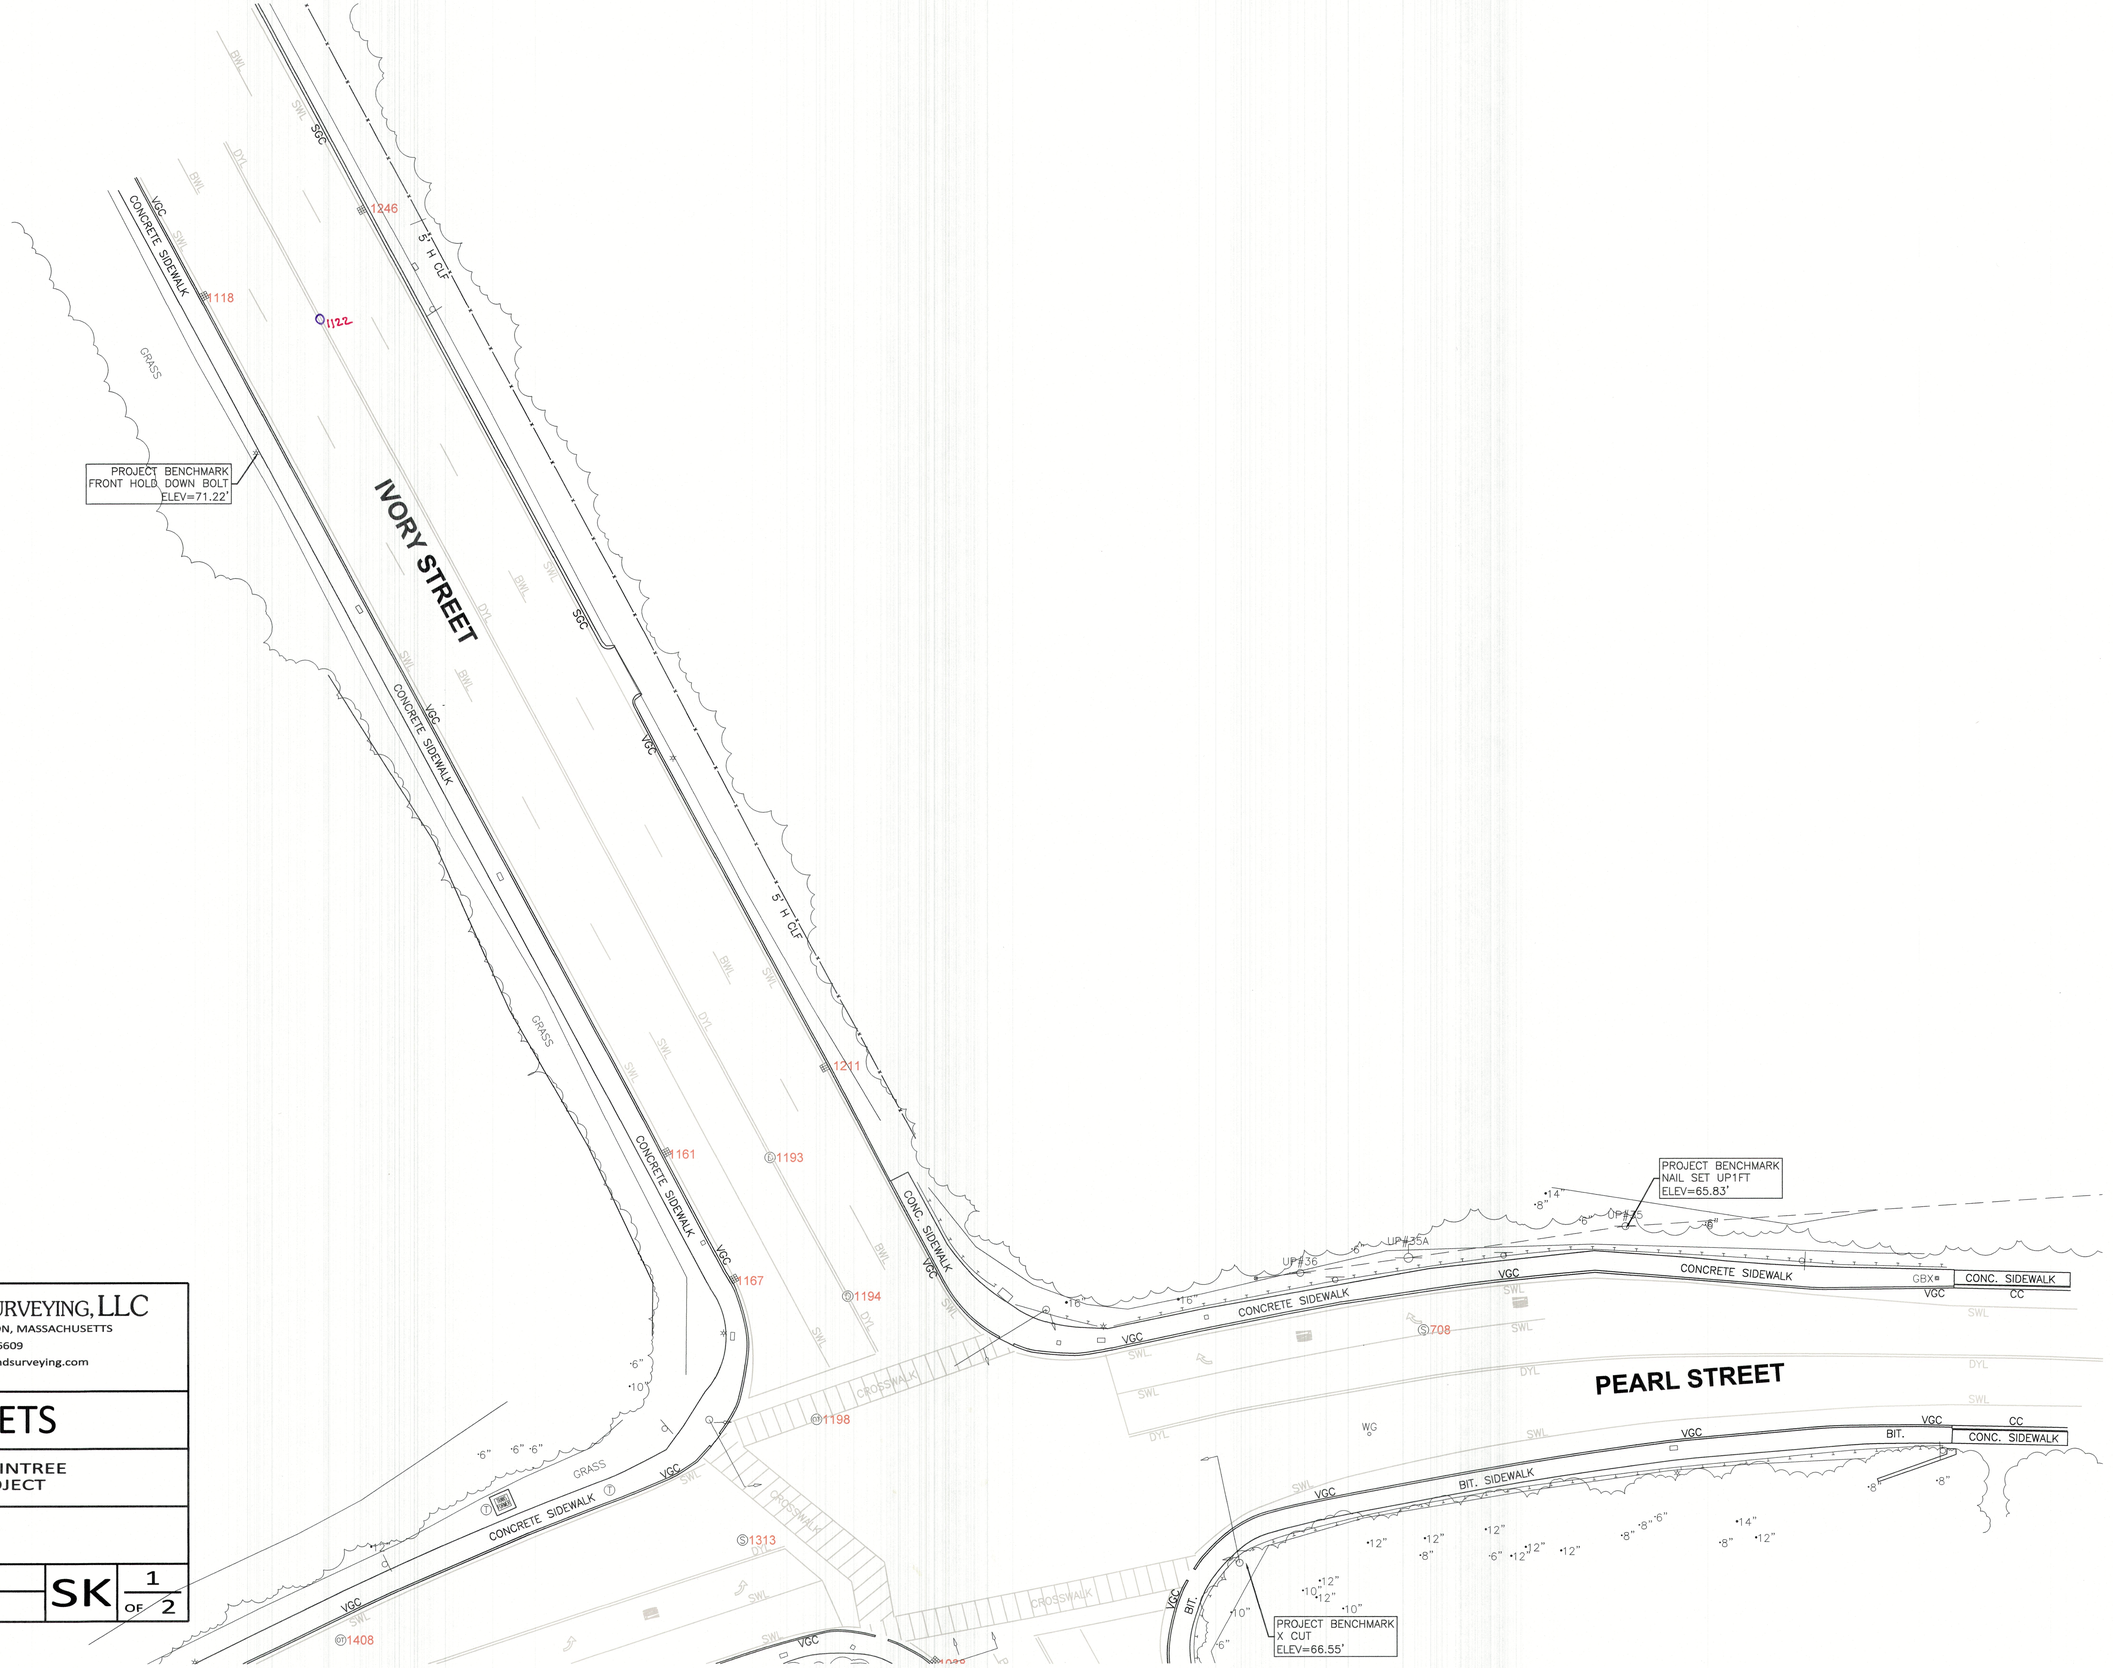

LIGHTHOUSE LAND SURVEYING, LLC
27 JEFFERSON STREET - TAUNTON, MASSACHUSETTS
Tel. 508 - 824 - 6609
website: www.lighthouselandsurveying.com

PROJECT TASK:

INVERT SHEETS

PROJECT NAME: PEARL/IVORY ST - BRAINTREE IMPROVEMENT PROJECT

CLIENT NAME: BETA GROUP

SCALE: 1" = 20' DATE: 09-16-2021

FIELD: CALCS: CAD:

SK 1 OF 2