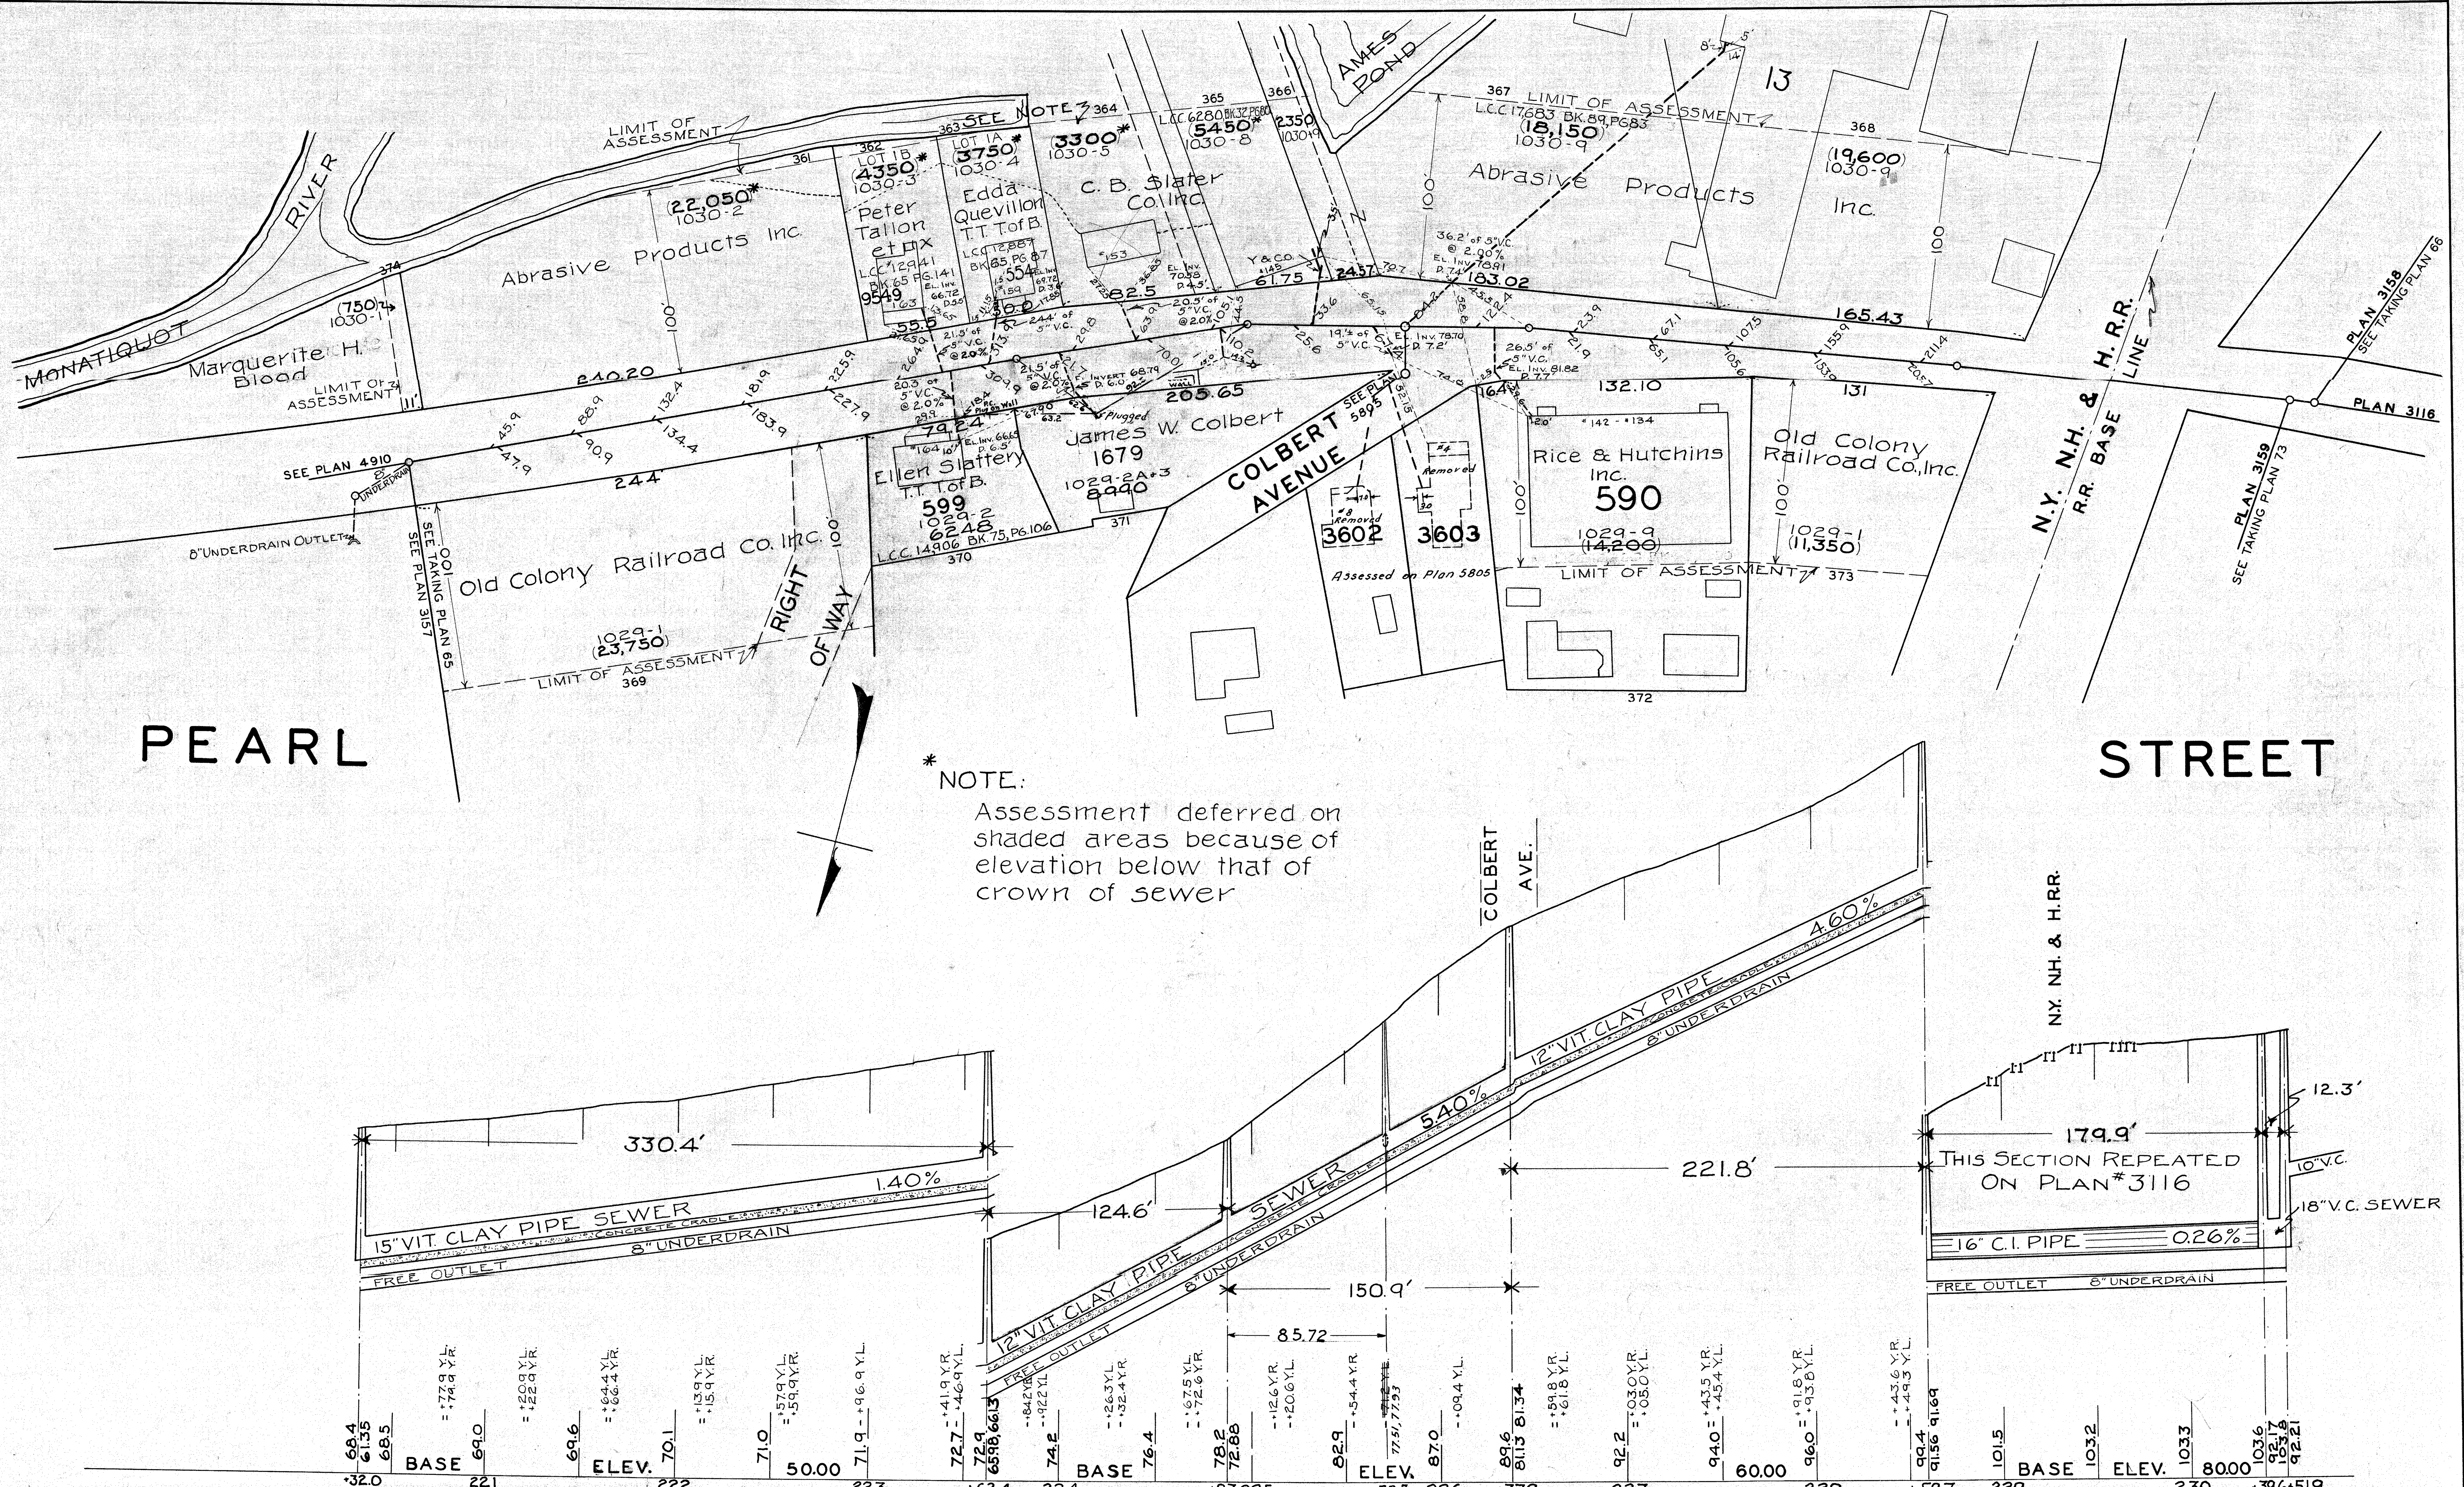

REFERENCE

F. A. Barbour Plans #120 + 121
Plan Plotted from Eng. Dept. Sketch #119
Sewer Dept N.B. 2, PG. 57 to 64 Incl.

Drawn by F. Heaney
Traced by do
Checked by R. W. Armstrong

SEWER COMMISSION

Samuel M. Eelmotte — Chairman
Charles S. Marshall
C. F. Tarbot

TOWN OF BRAINTREE, MASS.

SEWER ASSESSMENT PLAN

HOR SCALE 1"=40'   VERT. SCALE 1"=4'

JUNE 1934

George F. Brousseau
SUPERINTENDENT

PEARL ST.
MAIN SEWER TO R.R. CROSSING

3115