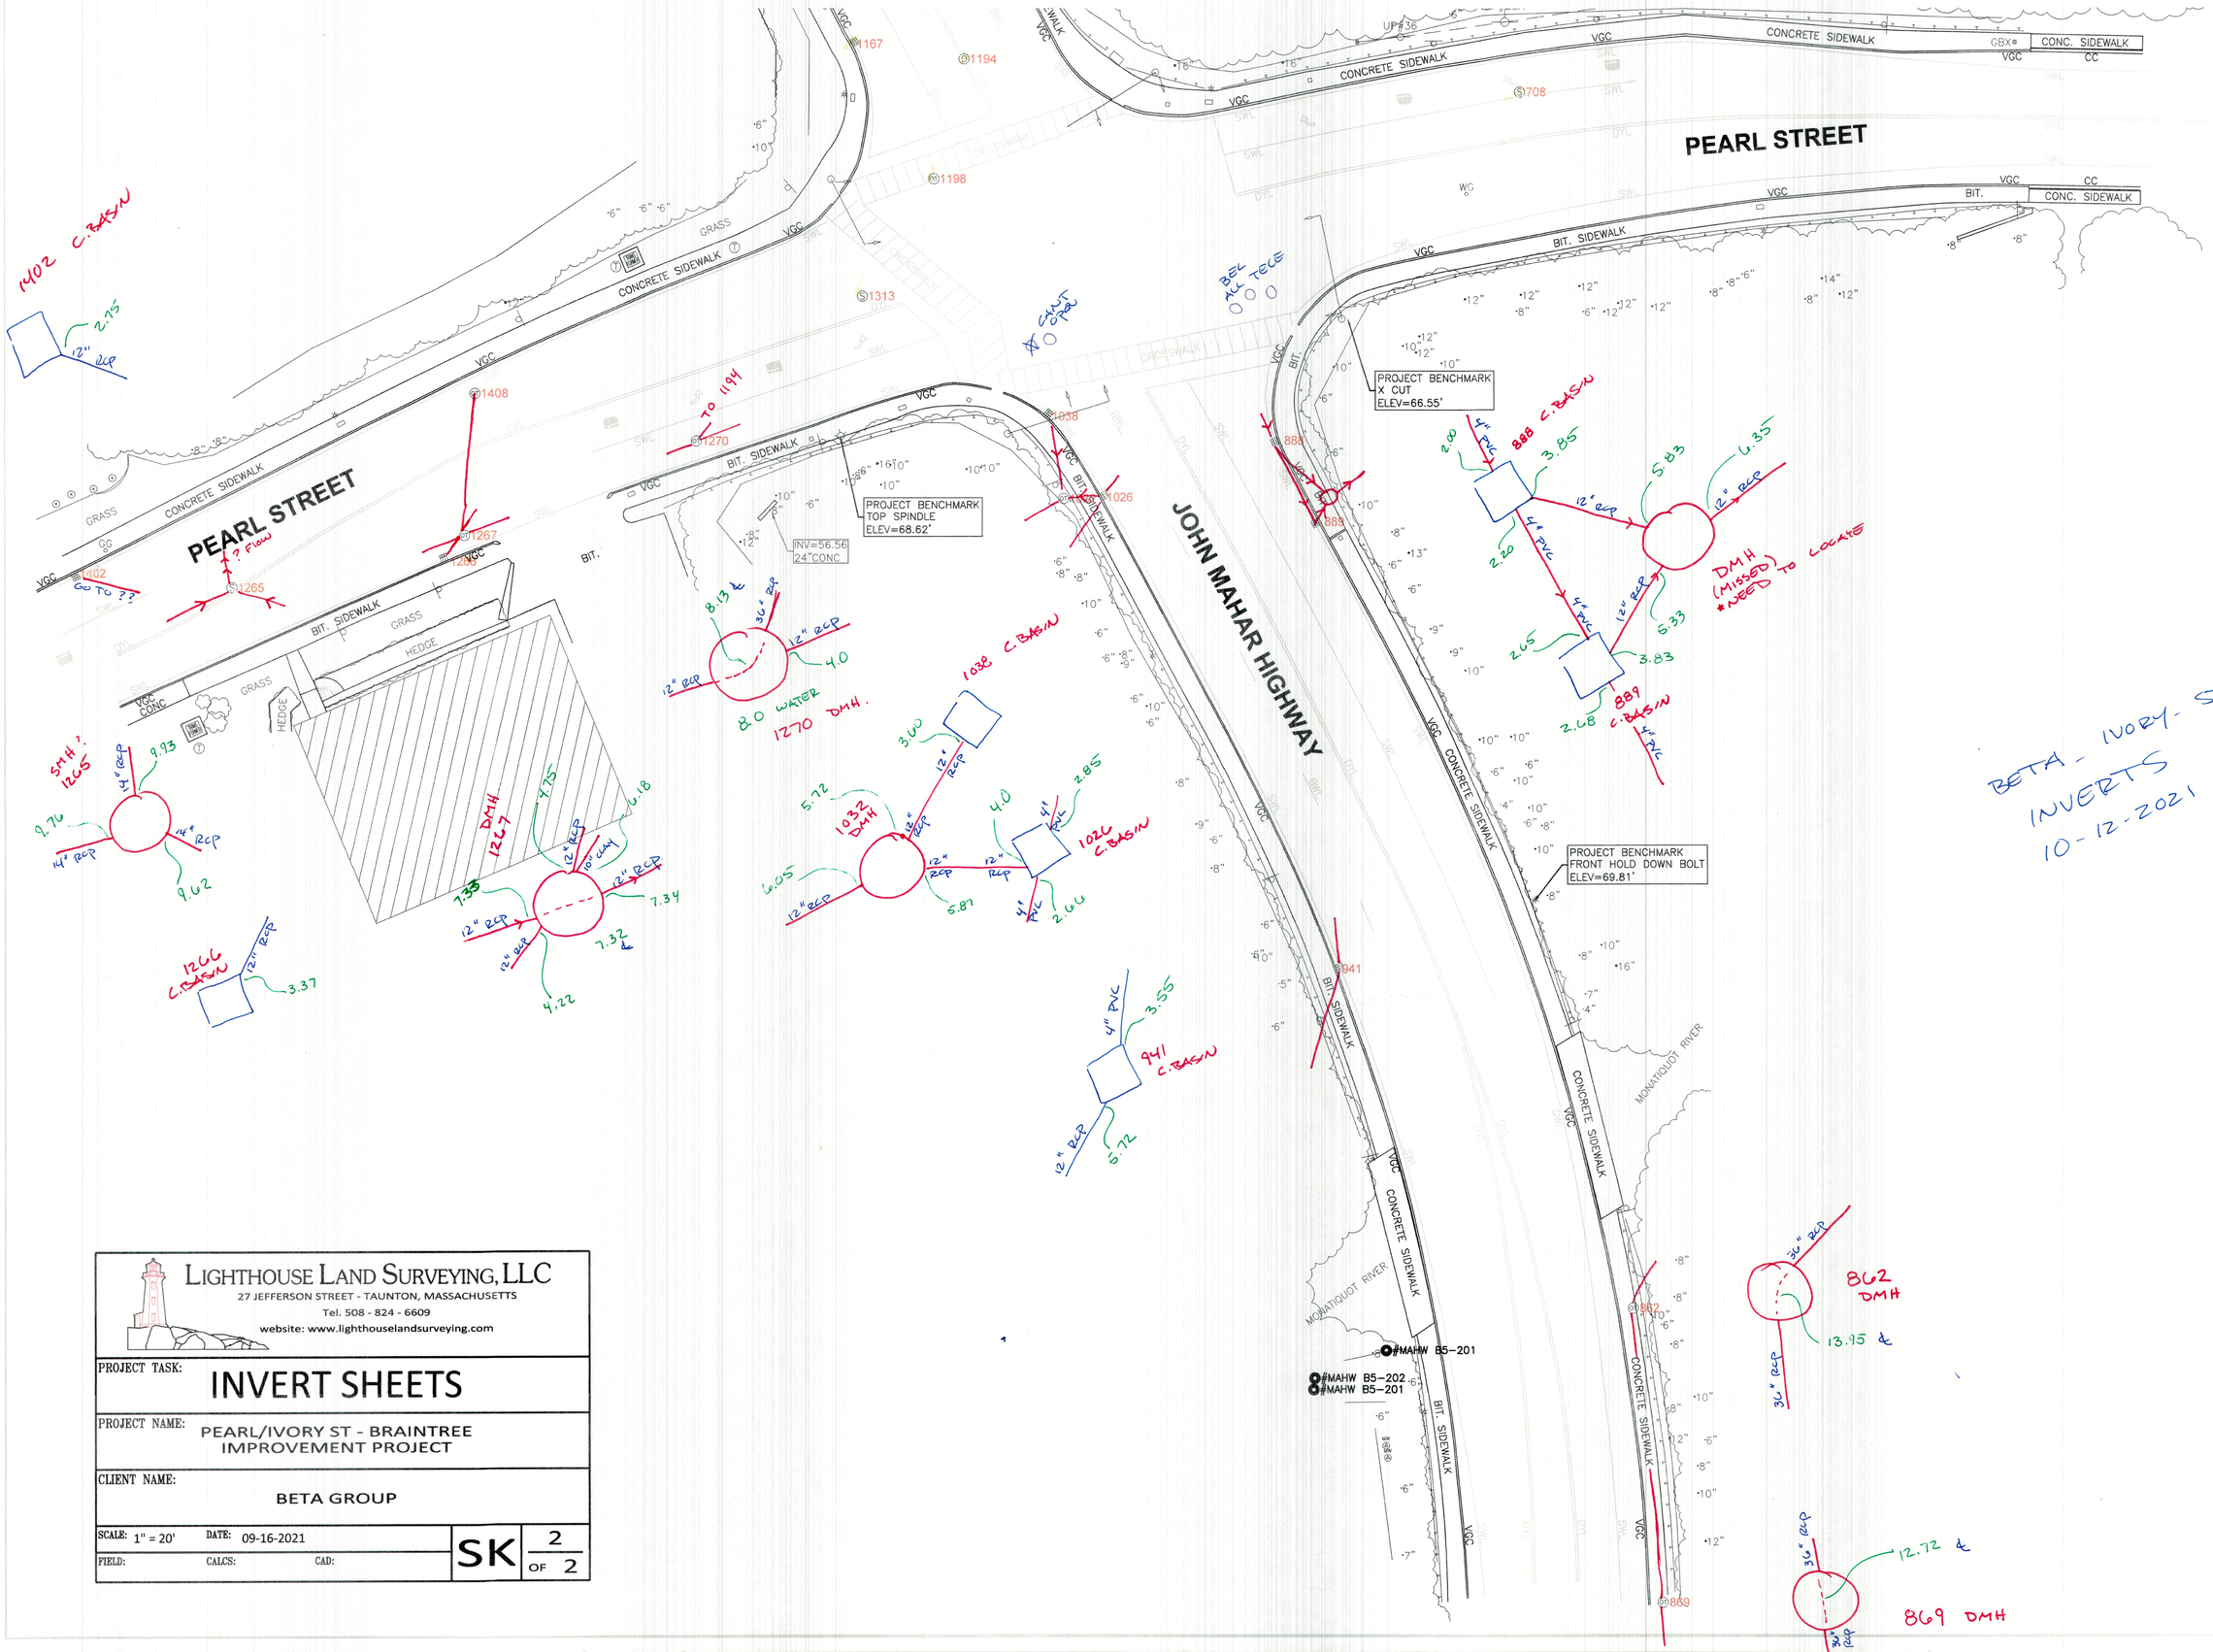

LIGHTHOUSE LAND SURVEYING, LLC
27 JEFFERSON STREET - TAUNTON, MASSACHUSETTS
Tel. 508 - 824 - 6609
website: www.lighthouselandsurveying.com

PROJECT TASK:	INVERT SHEETS
PROJECT NAME:	PEARL/IVORY ST - BRAINTREE IMPROVEMENT PROJECT
CLIENT NAME:	BETA GROUP
SCALE: 1" = 20'	DATE: 09-16-2021
FIELD:	CALCS: CAD:
SK	2 OF 2