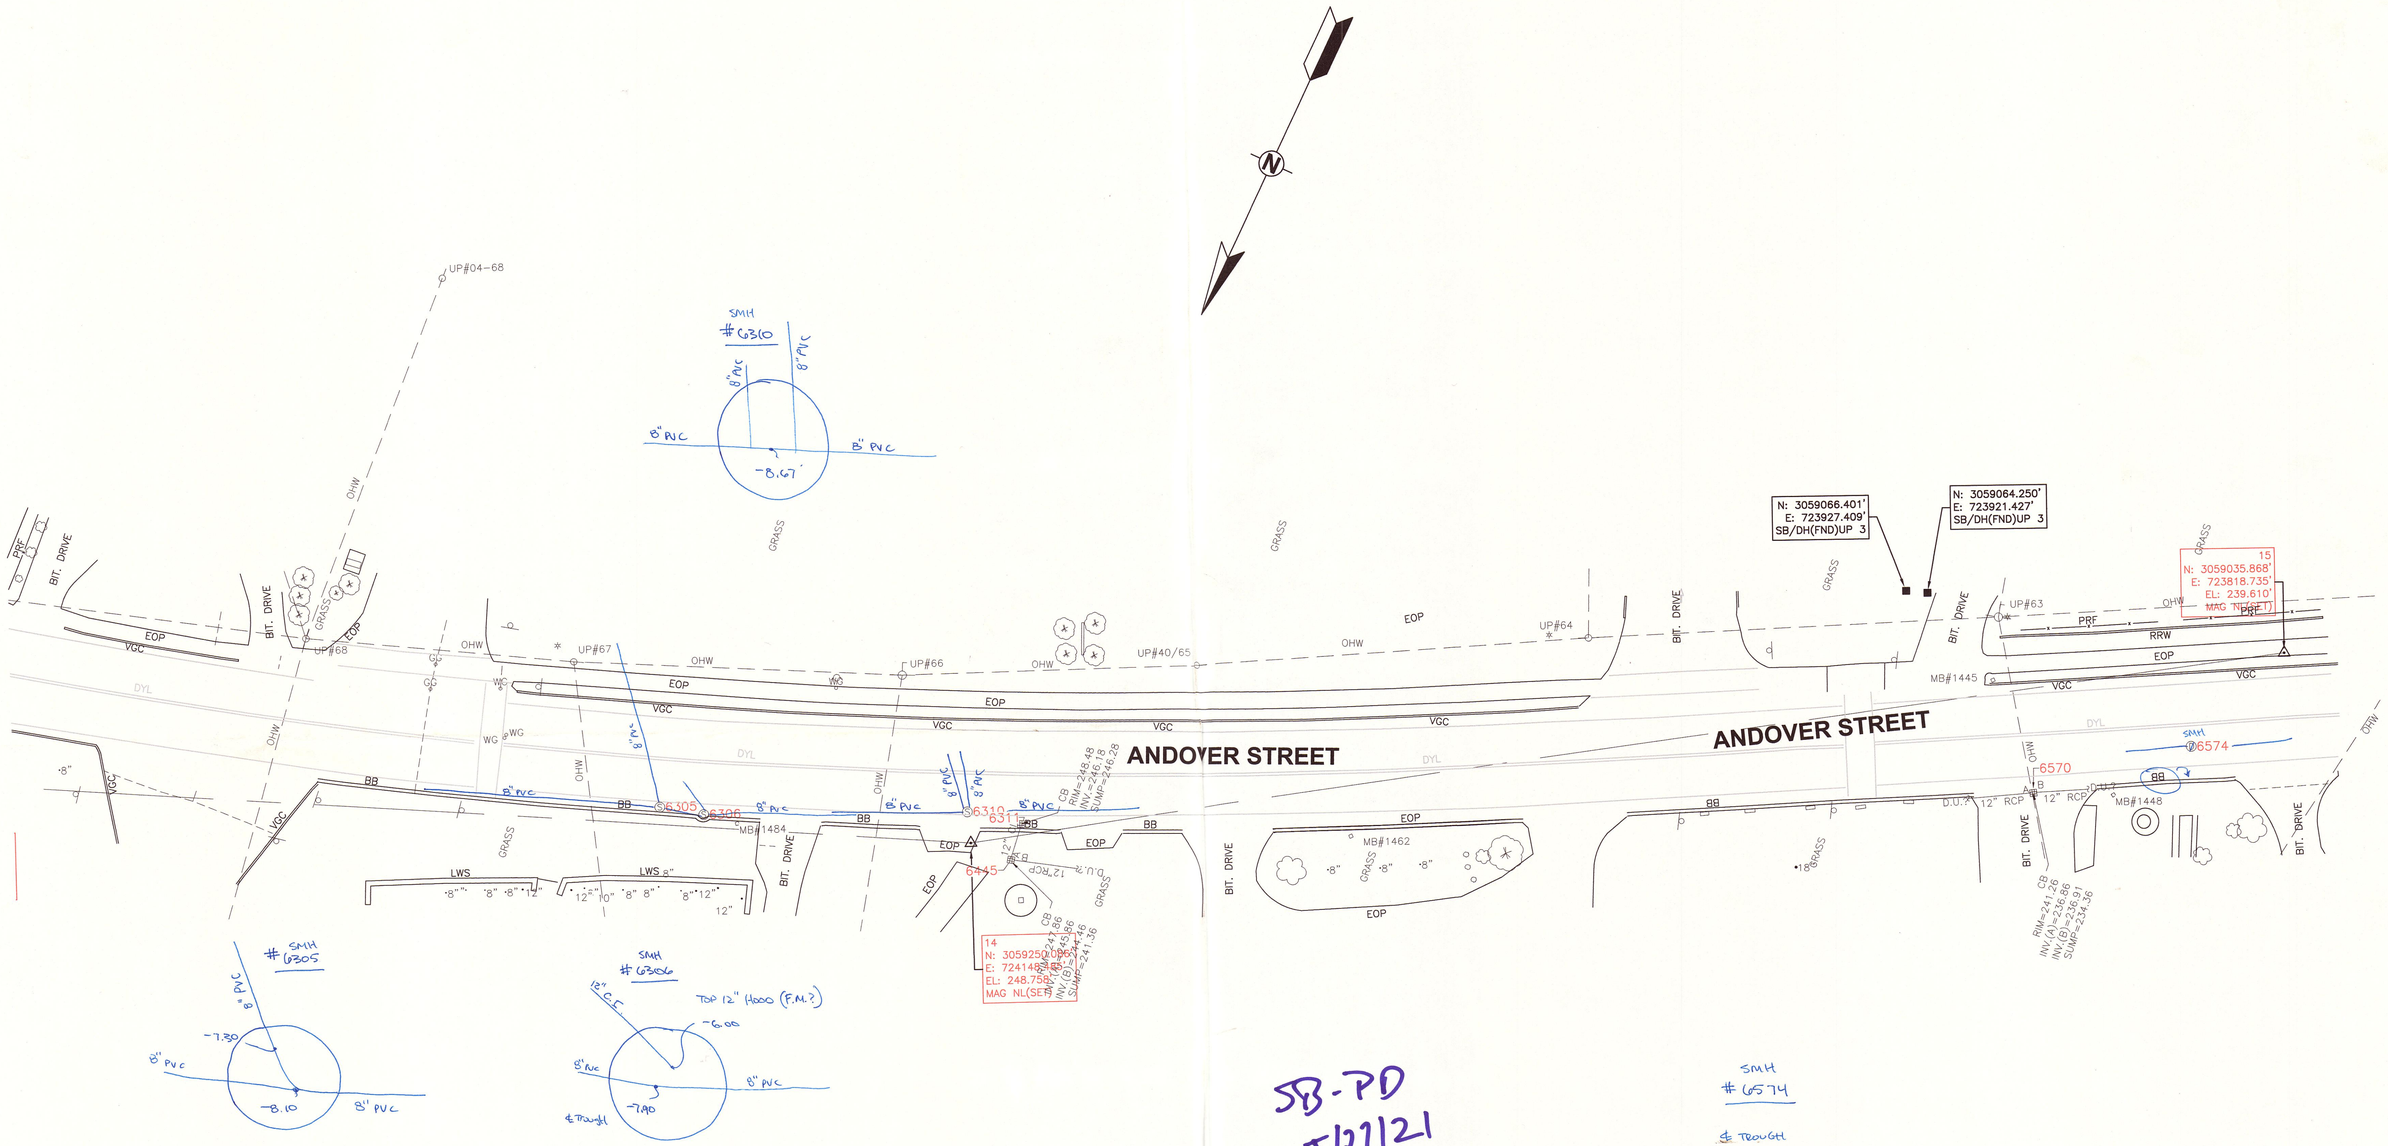

LIGHTHOUSE LAND SURVEYING, LLC
27 JEFFERSON STREET - TAUNTON, MASSACHUSETTS
Tel. 508 - 824 - 6609
website: www.lighthouselandsurveying.com

PROJECT TASK:	INVERT SHEETS		
PROJECT NAME:	FISKE ST - ANDOVER ST IMPROVEMENT PROJECT		
CLIENT NAME:	BETA GROUP		
SCALE: 1" = 20'	DATE: 05-19-2020	SK	7 OF 7
FIELD:	CALCS: CAD:		

SB-PD
5/27/21